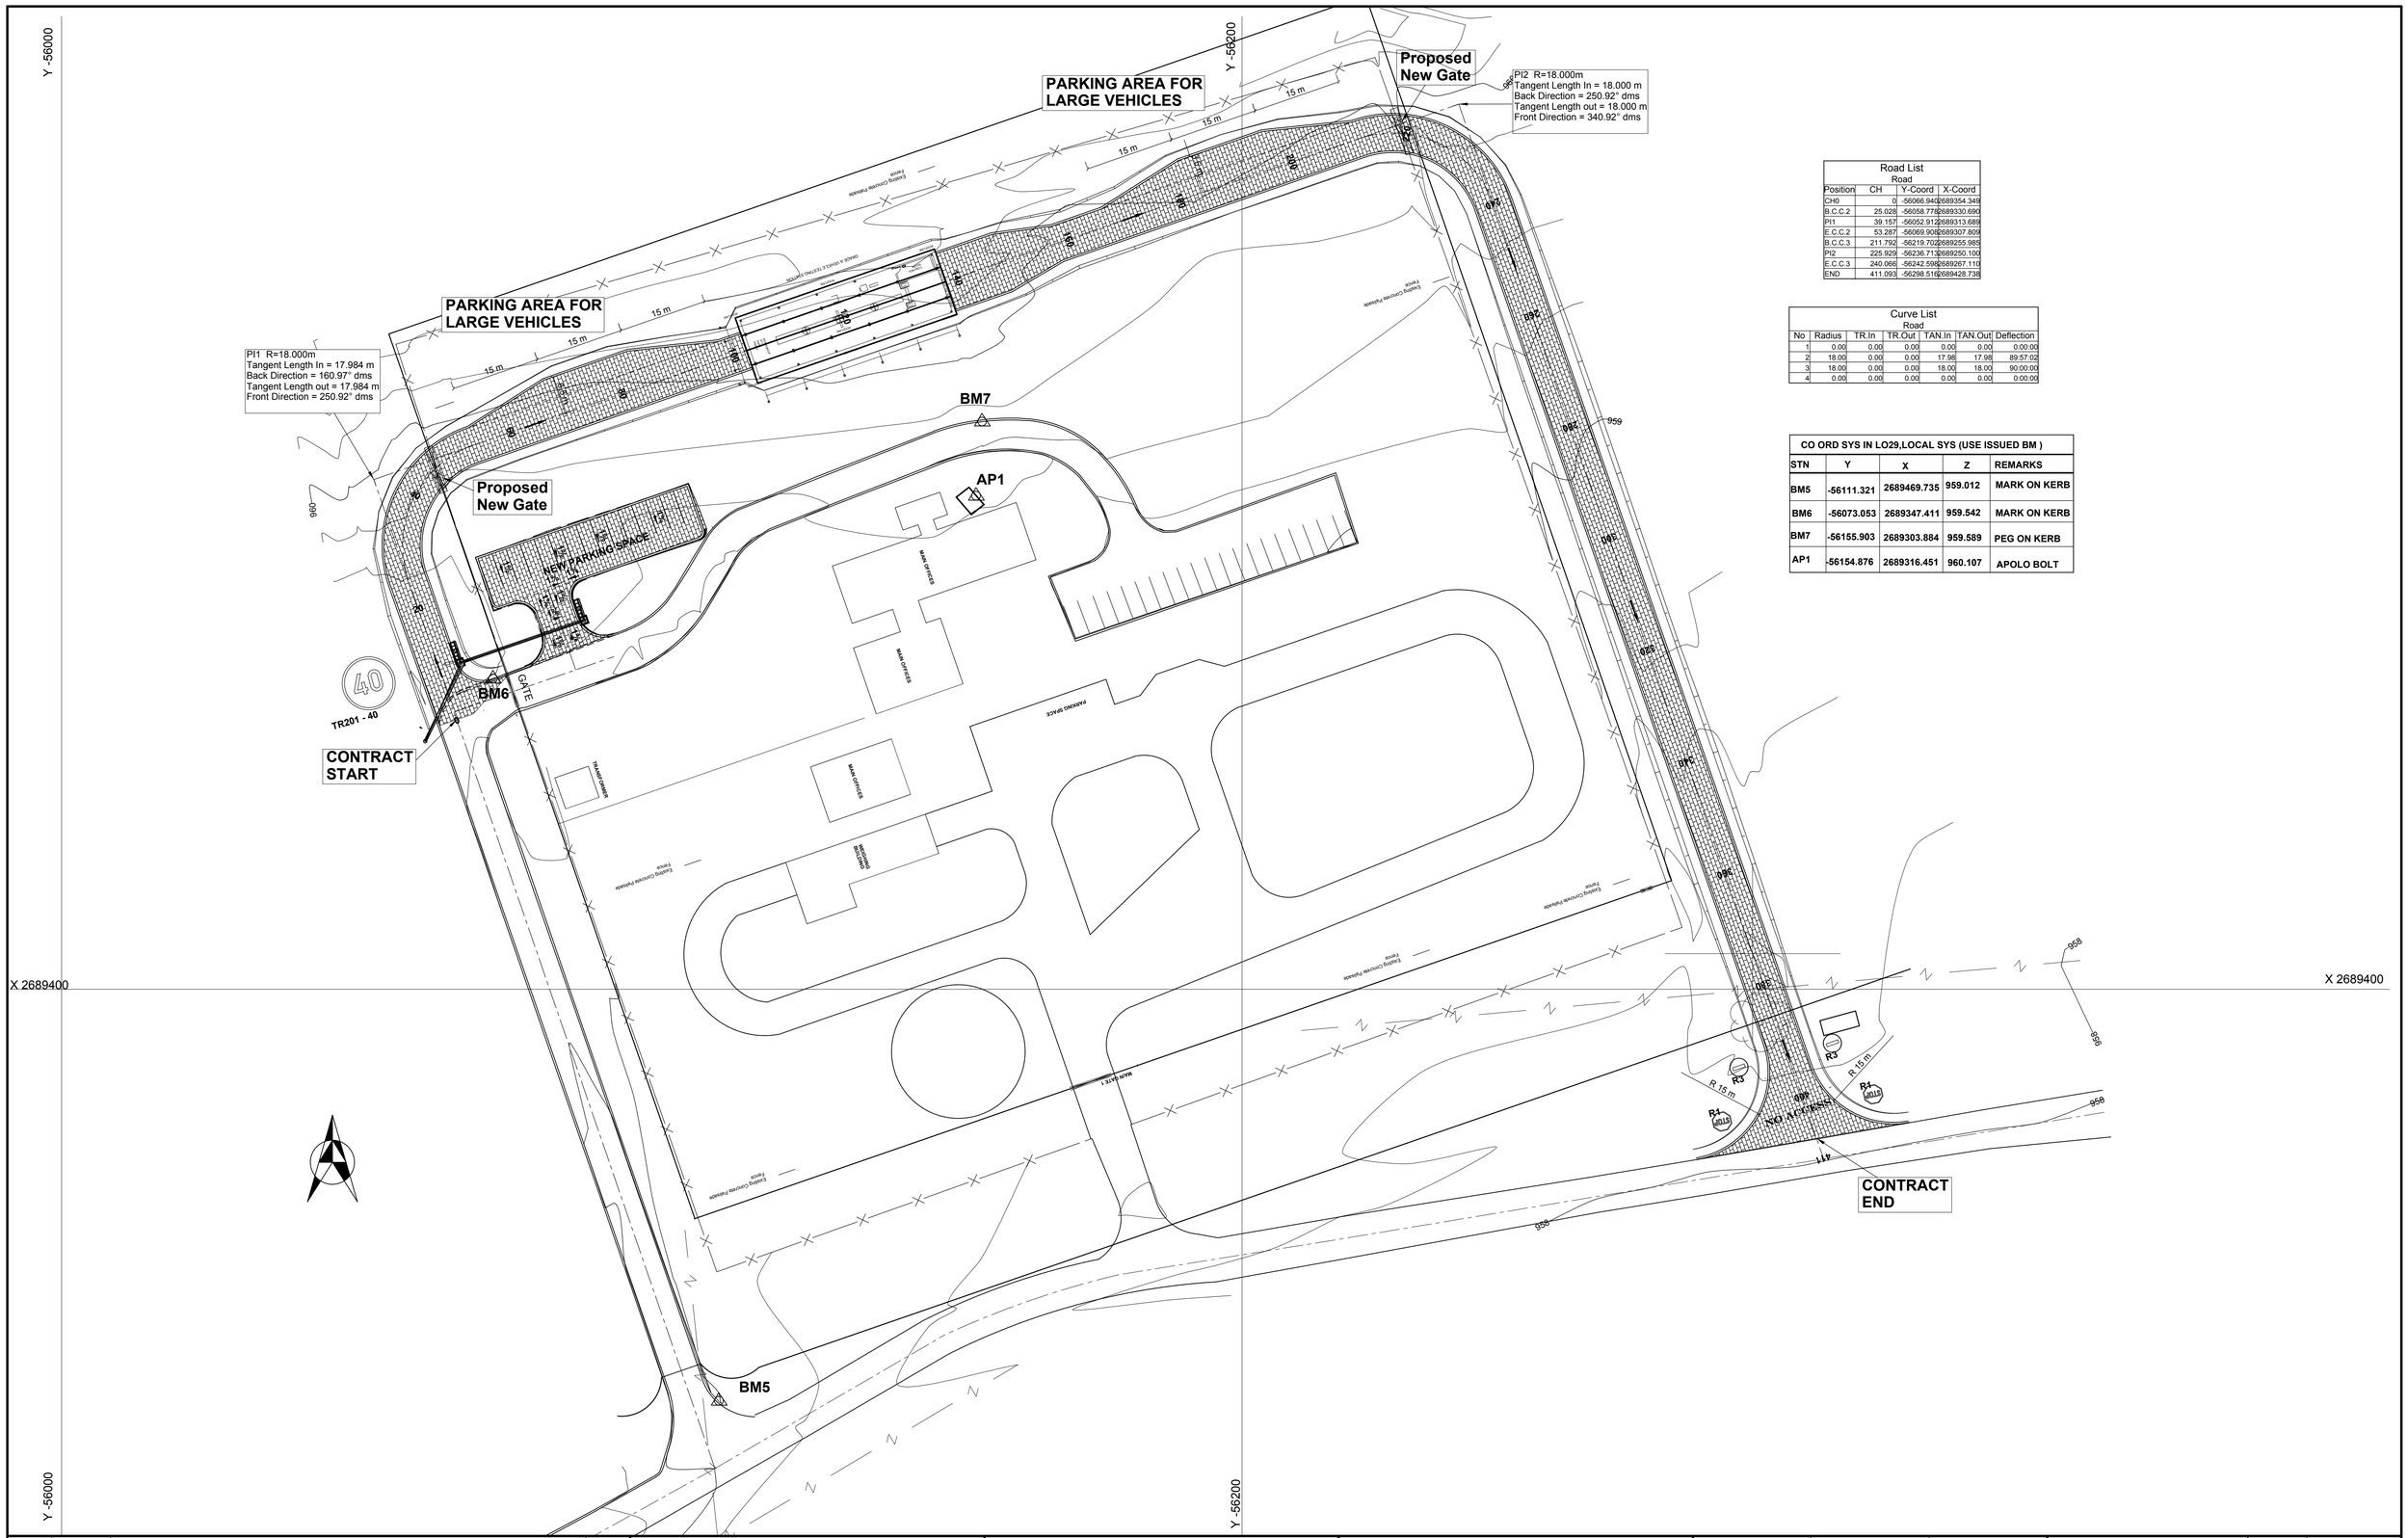

Road List			
Road			
Position	CH	Y-Coord	X-Coord
CH0	0	-56066.940	2689354.349
B.C.C.2	25.028	-56058.776	2689330.690
PI1	39.157	-56052.912	2689313.689
E.C.C.2	53.287	-56069.908	2689307.809
B.C.C.3	211.792	-56219.702	2689255.985
PI2	225.929	-56236.713	2689250.100
E.C.C.3	240.066	-56242.598	2689267.110
END	411.093	-56298.516	2689428.738

Curve List						
Road						
No	Radius	TR.In	TR.Out	TAN.In	TAN.Out	Deflection
1	0.00	0.00	0.00	0.00	0.00	0:00:00
2	18.00	0.00	0.00	17.98	17.98	89:57:02
3	18.00	0.00	0.00	18.00	18.00	90:00:00
4	0.00	0.00	0.00	0.00	0.00	0:00:00

CO ORD SYS IN LO29,LOCAL SYS (USE ISSUED BM)				
STN	Y	X	Z	REMARKS
BM5	-56111.321	2689469.735	959.012	MARK ON KERB
BM6	-56073.053	2689347.411	959.542	MARK ON KERB
BM7	-56155.903	2689303.884	959.589	PEG ON KERB
AP1	-56154.876	2689316.451	960.107	APOLO BOLT

REV	DATE	REVISION DESCRIPTION	DRAWN

TS Consulting
POLOKWANE OFFICE
06 HANS VAN RENSBURG, SUITE 11
POLOKWANE
0700
TEL: +27 (0)15 291 43 65
FAX: +27 (0)15 291 5392
REG. No. 2008/304484/23

DISCIPLINE: ENGINEERING SERVICE

THE MASTER HELD AT THE TS CONSULTING POLOKWANE BEARS THE ORIGINAL SIGNATURE OF APPROVAL.

CLIENT: LEPELLE-NKUMPI MUNICIPALITY
PRIVATE BAG X07
CHUENESPOORT
0745
TEL (015) 633-4500
FAX (015) 633-6896

PROJECT DESCRIPTION: LNM057/2016/17 : CONSTRUCTION OF VEHICLE TESTING STATION (VTS)

DRAWING TITLE: ROADS AND PARKING

DRAWING TITLE: LAYOUT

FUNCTION	NAME	SIGNATURE
DESIGNED BY	PD NELUHENI	
DRAWN BY	LB LEKHULENI	
DESIGN CHECKED BY	PD NELUHENI	
DRAWING CHECKED BY	PD NELUHENI	
APPROVAL - CONSULTANT		
NAME PD NELUHENI	SIGNATURE	
DATE	PROFESSIONAL REG No.	

DRAWING STATUS CODES:
P/I=PRELIMINARY C=CONSTRUCTION
D=DESIGN A=AS-BUILT/RECORD
T=TENDER

FIRST ISSUE DATE: YYYY-MM-DD
SCALE: 1 : 500
SHEET: 1 OF 1
SHEET SIZE: A1

TS DRAWING NUMBER

TS PROJ. No.	SUB-No.	DISCIPLINE	NUMBER	STATUS	REVISION
TS/LNM057/2016/17	01	04	01	C	--

COPYRIGHT RESERVED