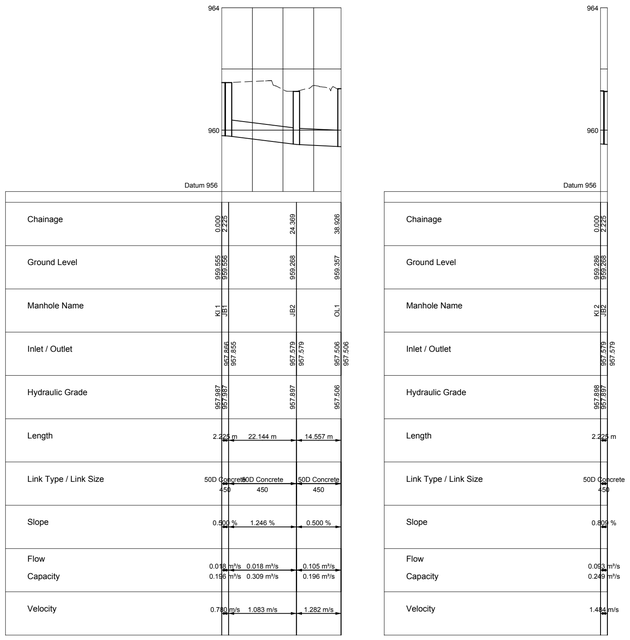

Stormwater Longsections

SCALE HOR 1 : 1000 VER 1 : 100

COORDINATES ON TOP OF PARKING PAVING BLOCKS

Coordinate List System: WGS 84 WG 29E

Name	Y	X	Z
p01	-56078.689	2689345.675	959.424
p02	-56083.252	2689343.964	959.386
p03	-56081.525	2689338.970	959.340
p04	-56080.552	2689336.159	959.340
p05	-56079.571	2689333.324	959.370
p06	-56076.736	2689334.305	959.400
p07	-56074.374	2689335.122	959.425
p08	-56073.102	2689334.504	959.445
p09	-56070.527	2689327.062	959.524
p10	-56079.505	2689323.956	959.429
p11	-56082.406	2689332.343	959.340
p12	-56084.360	2689337.989	959.310
p13	-56086.062	2689342.910	959.362
p14	-56088.872	2689341.856	959.339
p15	-56093.676	2689340.055	959.298
p16	-56087.195	2689337.008	959.280
p17	-56086.222	2689334.197	959.280
p18	-56085.241	2689331.362	959.310
p19	-56082.340	2689322.975	959.399
p20	-56094.153	2689318.888	959.524
p21	-56105.966	2689314.801	959.649
p22	-56108.541	2689322.243	959.570
p23	-56107.922	2689323.515	959.445
p24	-56097.054	2689327.275	959.435
p25	-56088.077	2689330.381	959.340

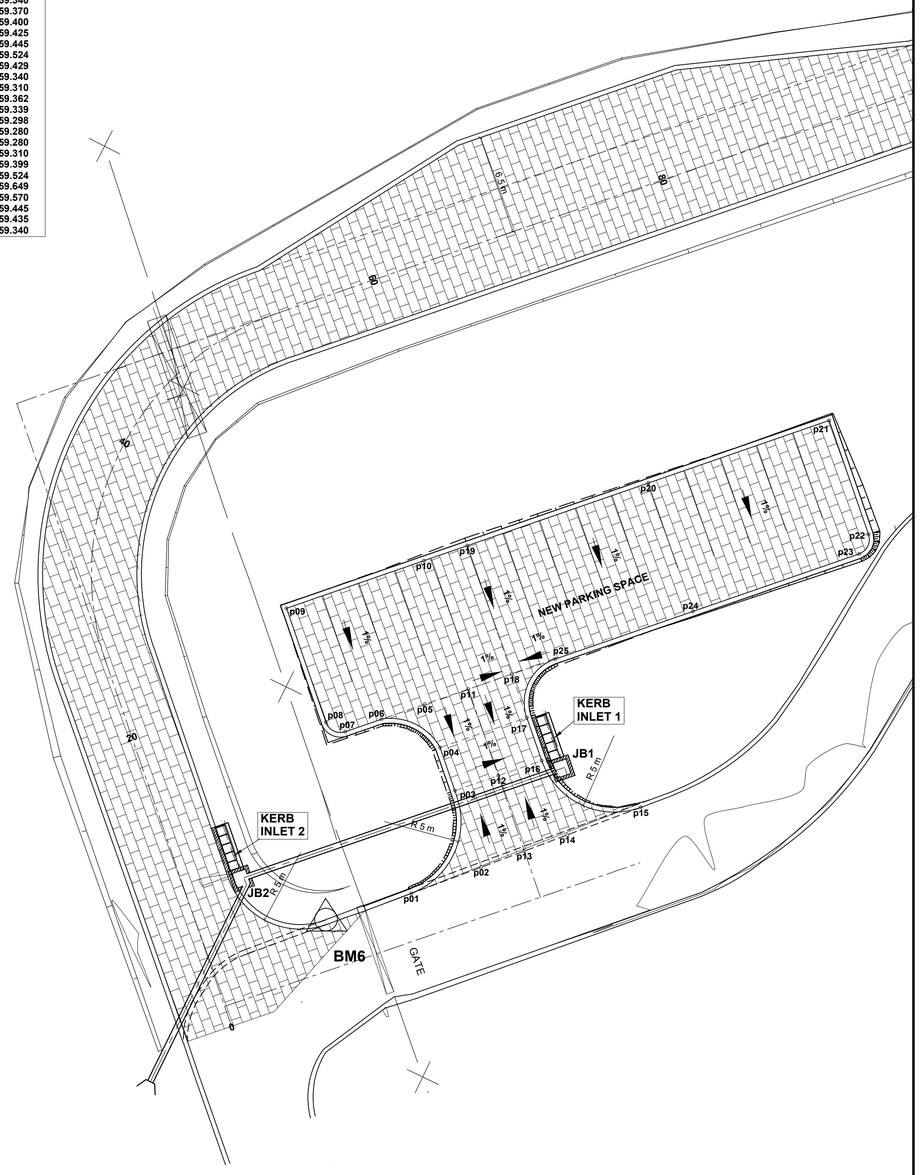

LAYOUT & LEVELS OF PARKING AREA

Scale: 1 : 200

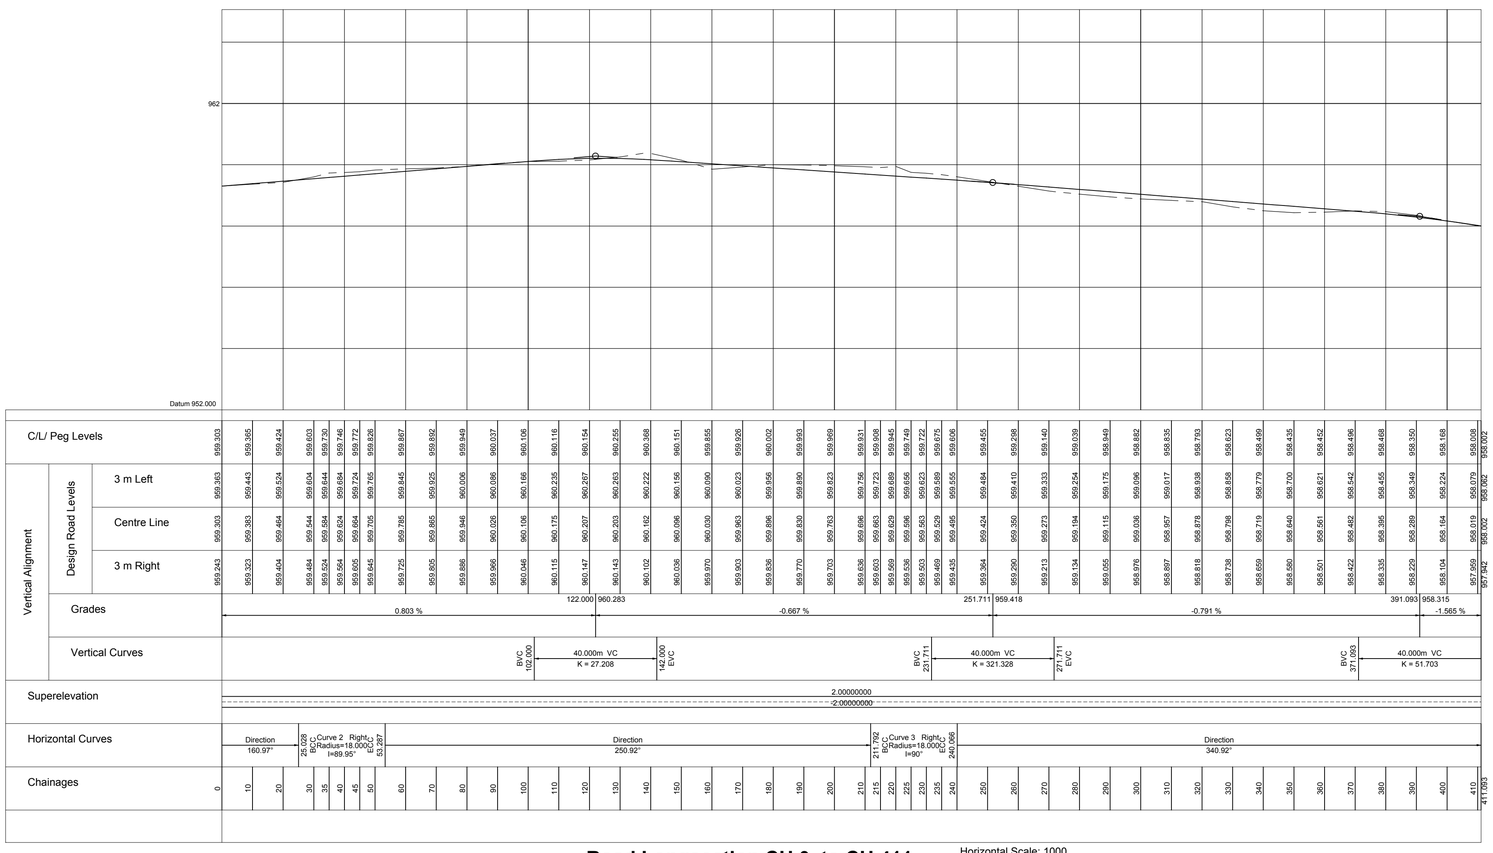

Road Longsection CH 0 to CH 411

Horizontal Scale: 1000
Vertical Scale :100

REV	DATE	REVISION DESCRIPTION	DRAWN

TS Consulting

POLOKWANE OFFICE
06 HANS VAN RENSBURG, SUITE 11
POLOKWANE
0700
TEL: +27 (0)15 291 43 65
FAX: +27 (0)15 291 5392
REG. No. 2008/304484/23

DISCIPLINE: ENGINEERING SERVICE

THE MASTER HELD AT THE TS CONSULTING POLOKWANE BEARS THE ORIGINAL SIGNATURE OF APPROVAL.

CLIENT: LEPELLE-NKUMPI MUNICIPALITY
PRIVATE BAG X07
CHUENESPOORT
0745
TEL (015) 633-4500
FAX (015) 633-6896

PROJECT DESCRIPTION: LNM057/2016/17 : CONSTRUCTION OF VEHICLE TESTING STATION (VTS)

DRAWING TITLE: ROADS AND PARKING

DRAWING TITLE: ROAD & STORMWATERLONGITUDINAL SECTION AND HLEVELS & COORDINATES ON PARKING AREA

FUNCTION	NAME	SIGNATURE
DESIGNED BY	PD NELUHENI	
DRAWN BY	LB LEKHULENI	
DESIGN CHECKED BY	PD NELUHENI	
DRAWING CHECKED BY	PD NELUHENI	
APPROVAL - CONSULTANT		
NAME	PD NELUHENI	SIGNATURE
DATE		PROFESSIONAL REG No

DRAWING STATUS CODES:
P/I=PRELIMINARY C=CONSTRUCTION
D=DESIGN A=AS-BUILT/RECORD
T=TENDER

FIRST ISSUE DATE	YYYY-MM-DD
SCALE	AS SHOWN
SHEET	1 OF 1
SHEET SIZE	A1

TS DRAWING NUMBER

TS PROJ. No.	SUB-No.	DISCIPLINE	NUMBER	STATUS	REVISION
TS/LNM057/2016/17	01	04	02	C	--

COPYRIGHT RESERVED