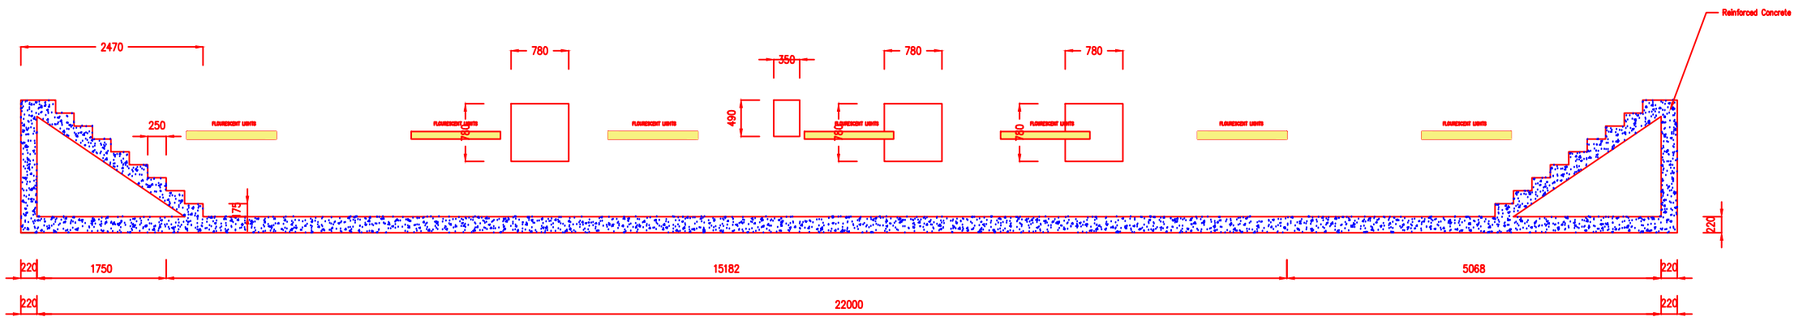

SCALE 1:100

SECTION B–B

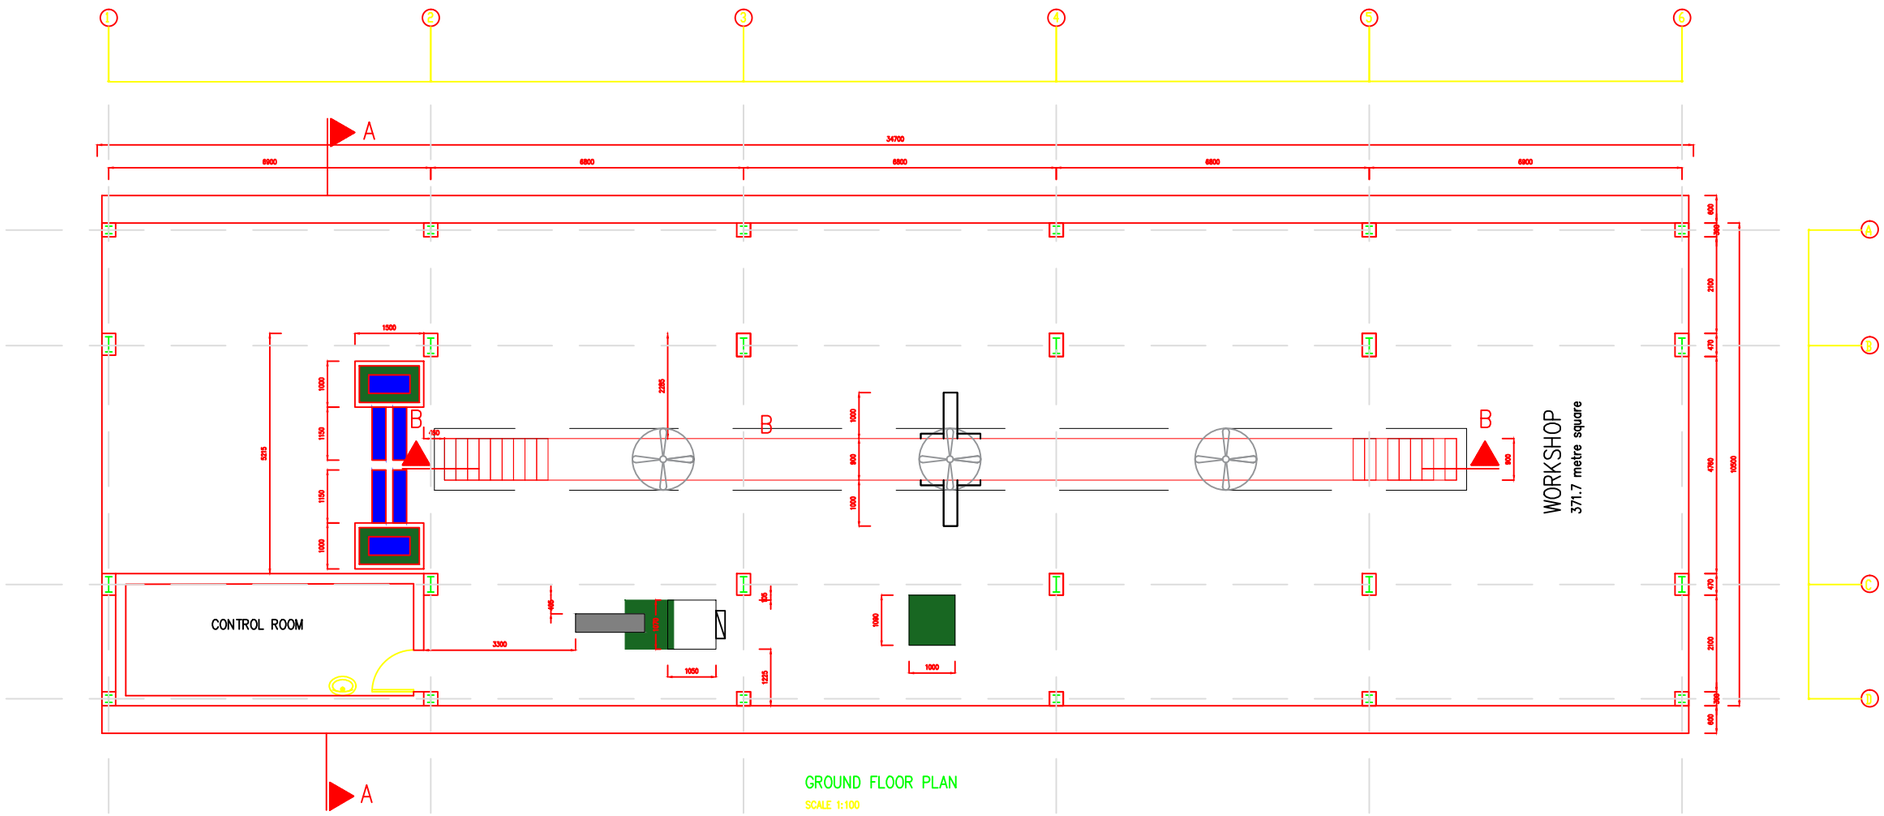

GROUND FLOOR PLAN

SCALE 1:100

REV	DATE	REVISION DESCRIPTION	DRAWN

TS Consulting

POLOKWANE OFFICE
06 HANS VAN RENSBURG, SUITE 11
POLOKWANE
0700
TEL: +27 (0)15 291 43 65
FAX: +27 (0)15 291 5392
REG. No. 2008/304484/23

DISCIPLINE: ENGINEERING SERVICE

THE MASTER HELD AT THE TS CONSULTING
POLOKWANE
BEARS THE ORIGINAL SIGNATURE OF APPROVAL.

CLIENT: LEPELLE-NKUMPI MUNICIPALITY
PRIVATE BAG X07
CHUENESPOORT
0745
TEL (015) 633-4500
FAX (015) 633-6896

PROJECT DESCRIPTION: LMN026/2016/2017 : CONSTRUCTION OF RAKGOATHA COMMUNITY HALL

DRAWING TITLE: SECTIONS AND PLAN VIEW

DRAWING TITLE: DETAILS OF SECTIONS ROOF TRUSS

SIGNATURE	
DESIGNED BY	
DRAWN BY	
DESIGN CHECKED BY	
DRAWING CHECKED BY	
NAME	
DATE	

DRAWING STATUS CODES:
P/I=PRELIMINARY C=CONSTRUCTION
D=DESIGN A=AS-BUILT/RECORD
T=TENDER

FIRST ISSUE DATE	YYYY-MM-DD	
SCALE	SHEET	SHEET SIZE
AS SHOWN	1 OF 1	A1

TS DRAWING NUMBER

TS PROJ. No.	SUB-No.	DISCIPLINE	NUMBER	STATUS	REVISION
- 01 -		04 -		- C -	--

COPYRIGHT RESERVED